Floor level: Minimum 1.50m
Clearance front: Maximum 5.75m
Canopy: mesh
Production loads (capacity external PA truss not included): 4.6T (UDL)
Maximum load external PA truss: 450kg/truss
Maximum in-service windload: 20 m/s

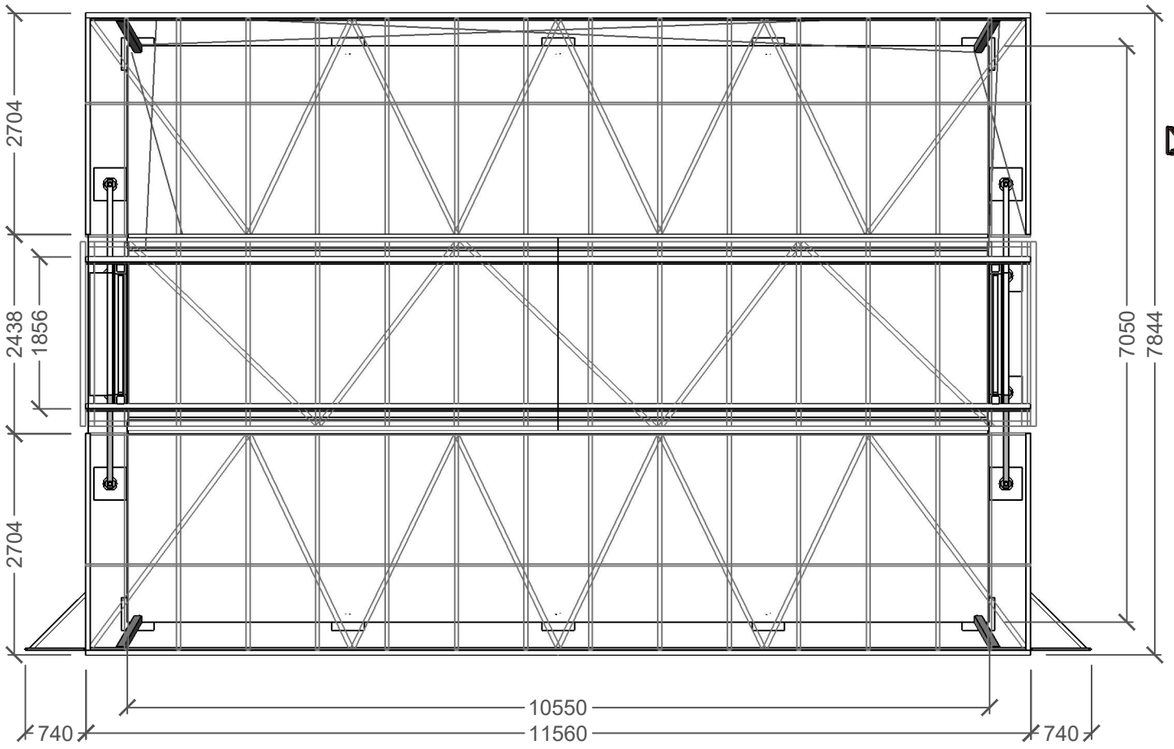

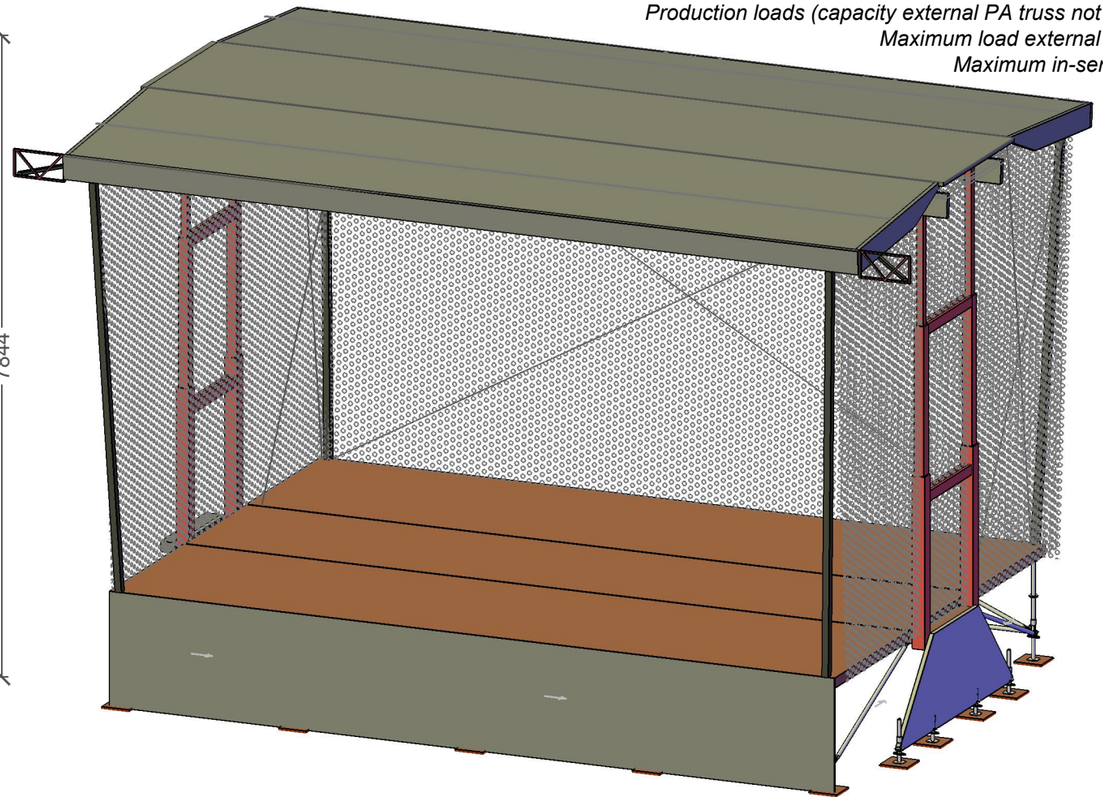

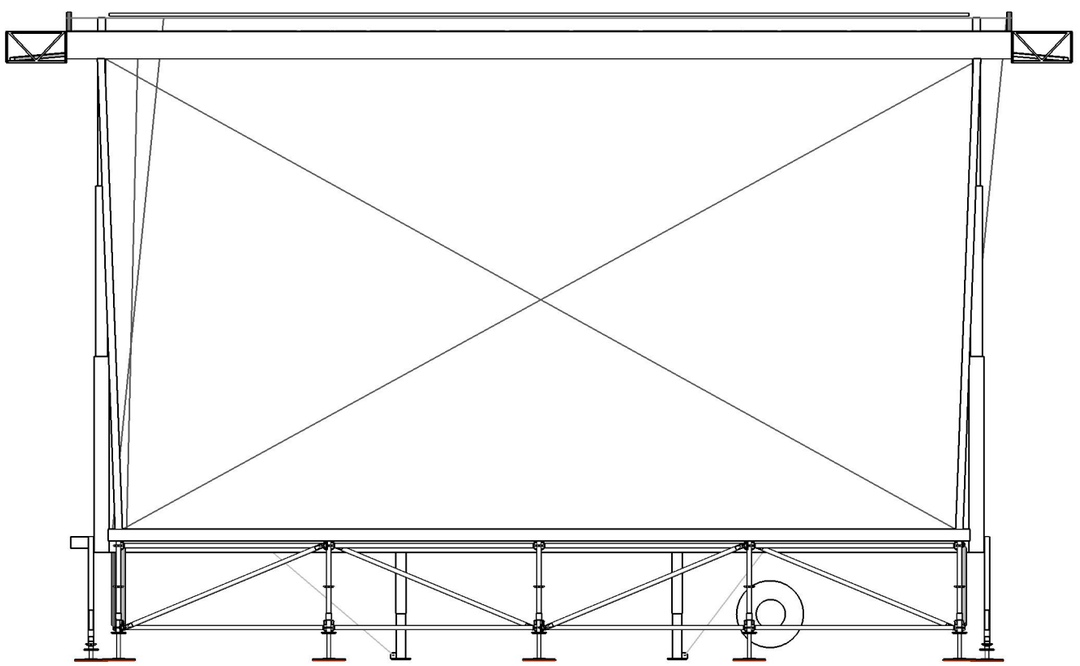

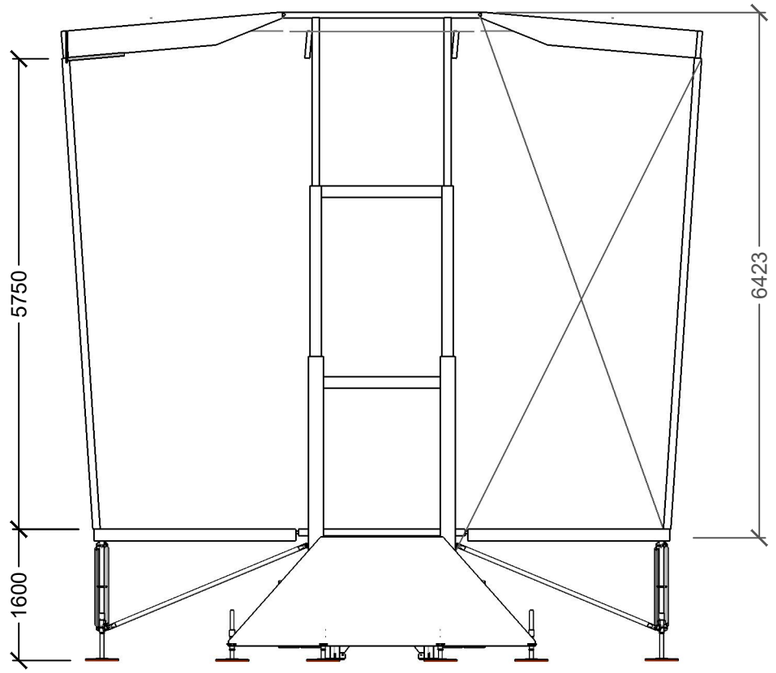

Page name: A3 - Technical Drawing
Drawn by: Gigant
Number:
City / Venue: ---
E-mail: info@gigantinternational.com

Date: 3-jun-20
Scale: 1:75.0
Units: mm
Phone: +31 (0) 497 51 7771

Mobiel_podium_5_clearance6m

GIGANT
WWW.GIGANTINTERNATIONAL.COM

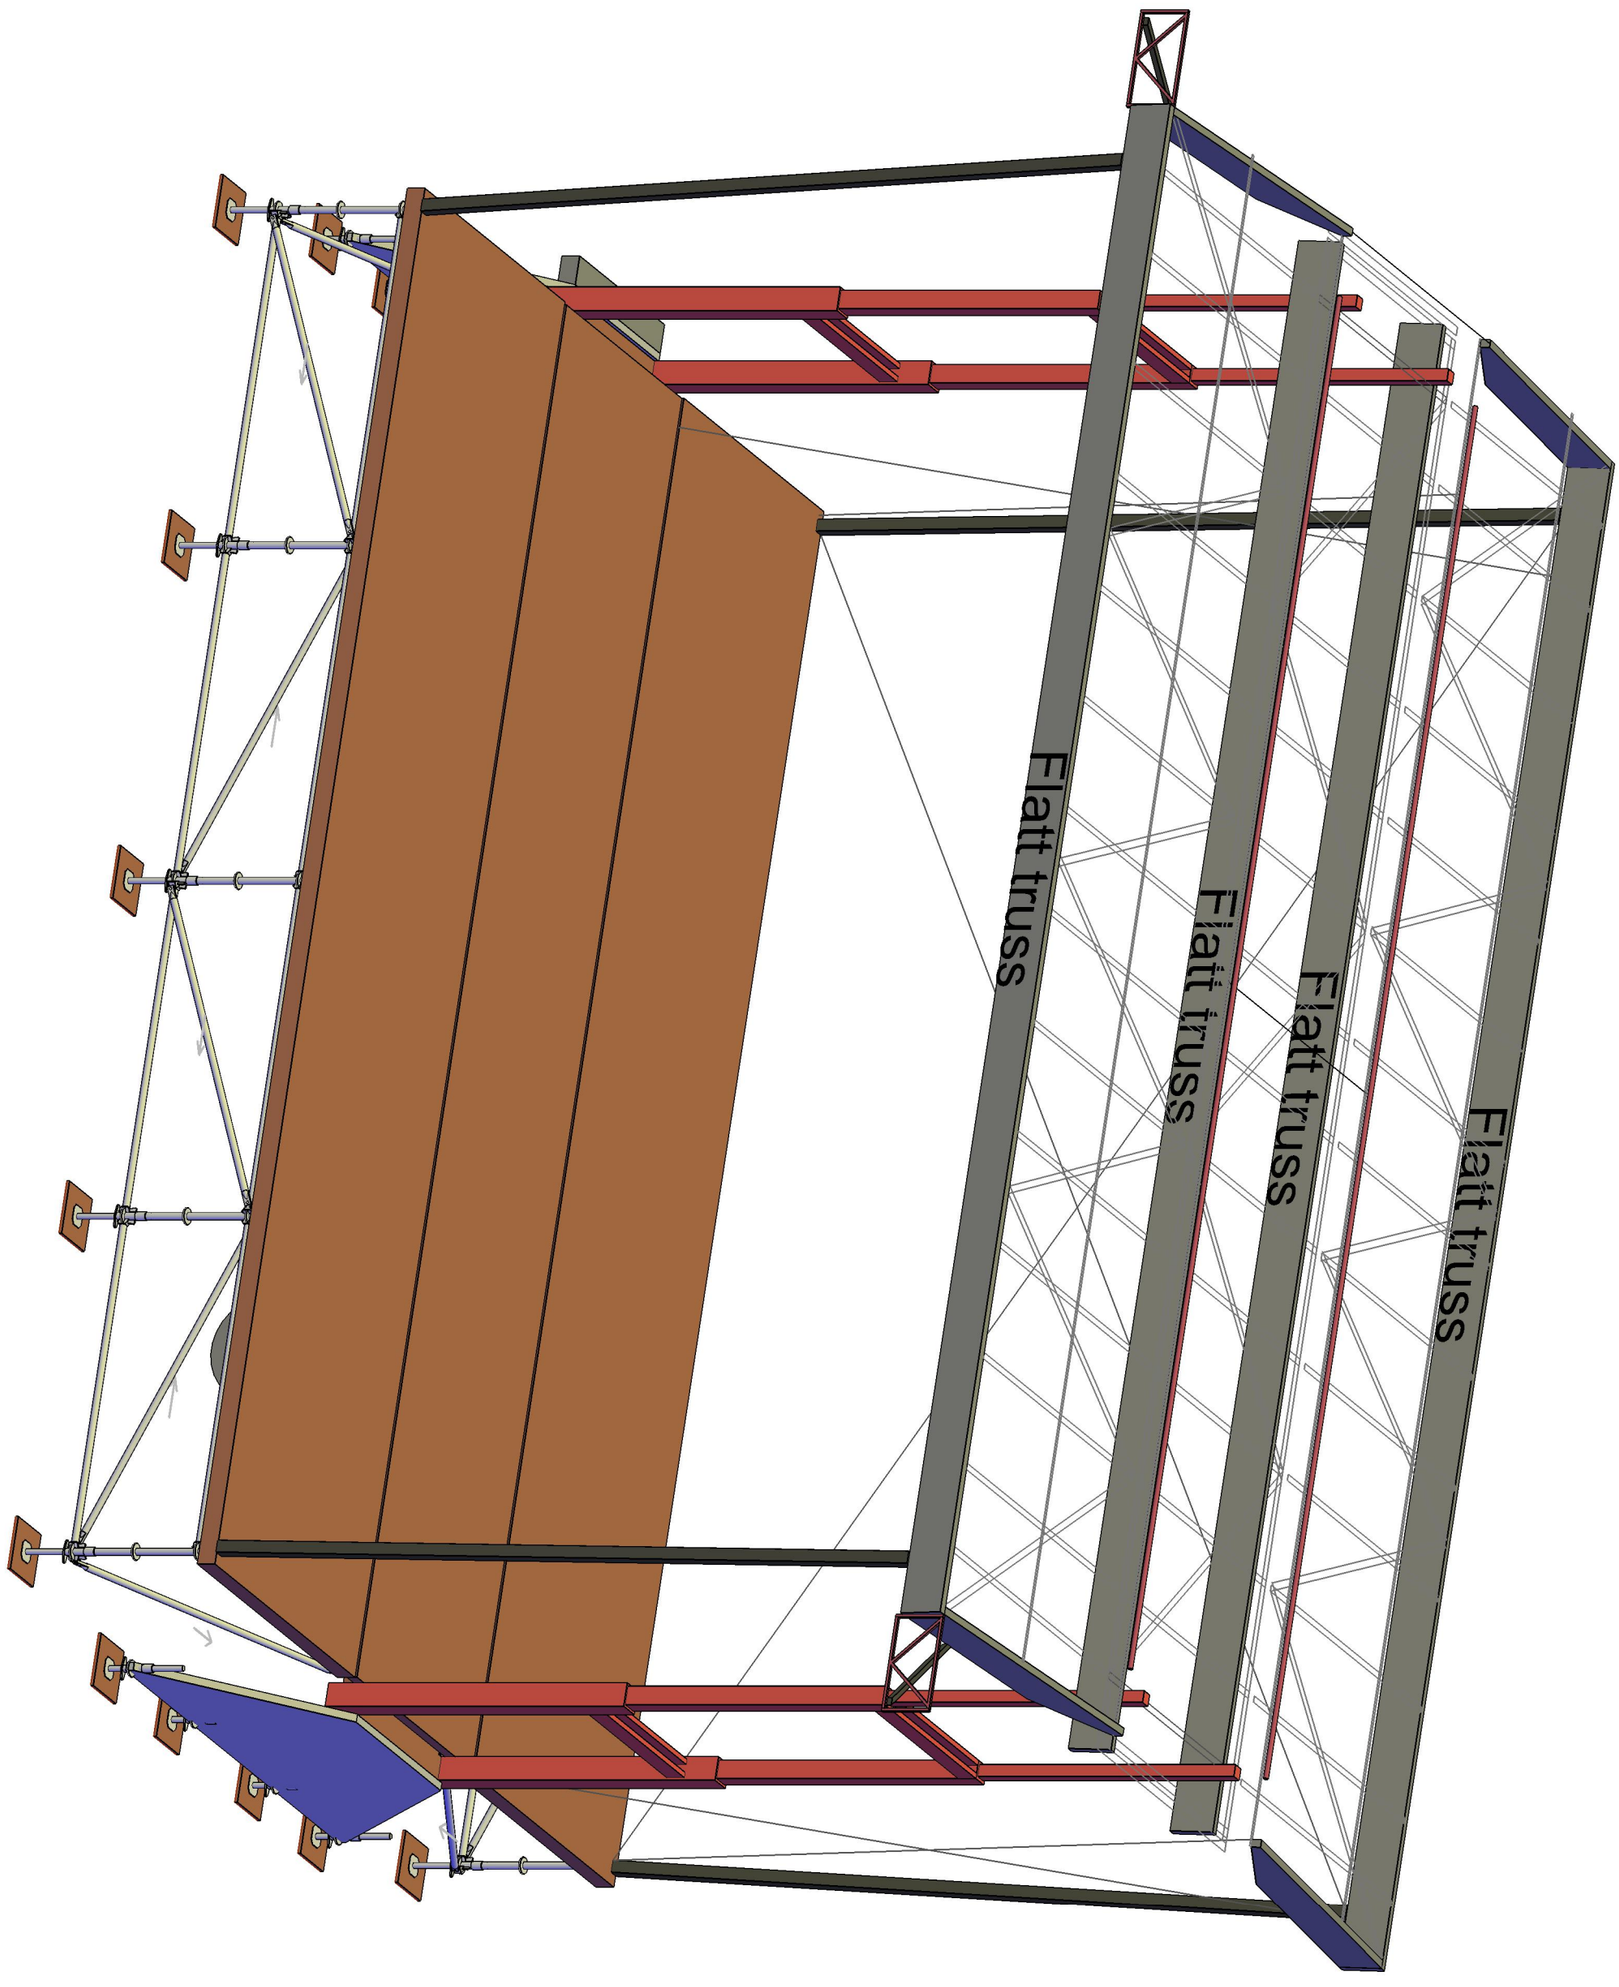

GIGANT
WWW.GIGANTINTERNATIONAL.COM

Mobiel_podium_5_clearance6m

Page name:	A3 - View	Date:	3-jun-20
Drawn by:	Gigant	Scale:	1:44.4
Number:		Units:	mm
City / Venue:	----		
E-mail:	info@gigantinternational.com	Phone:	+31 (0) 497 51 7771